W10000 GREASE INTERCEPTOR
TANK SPECIFICATIONS

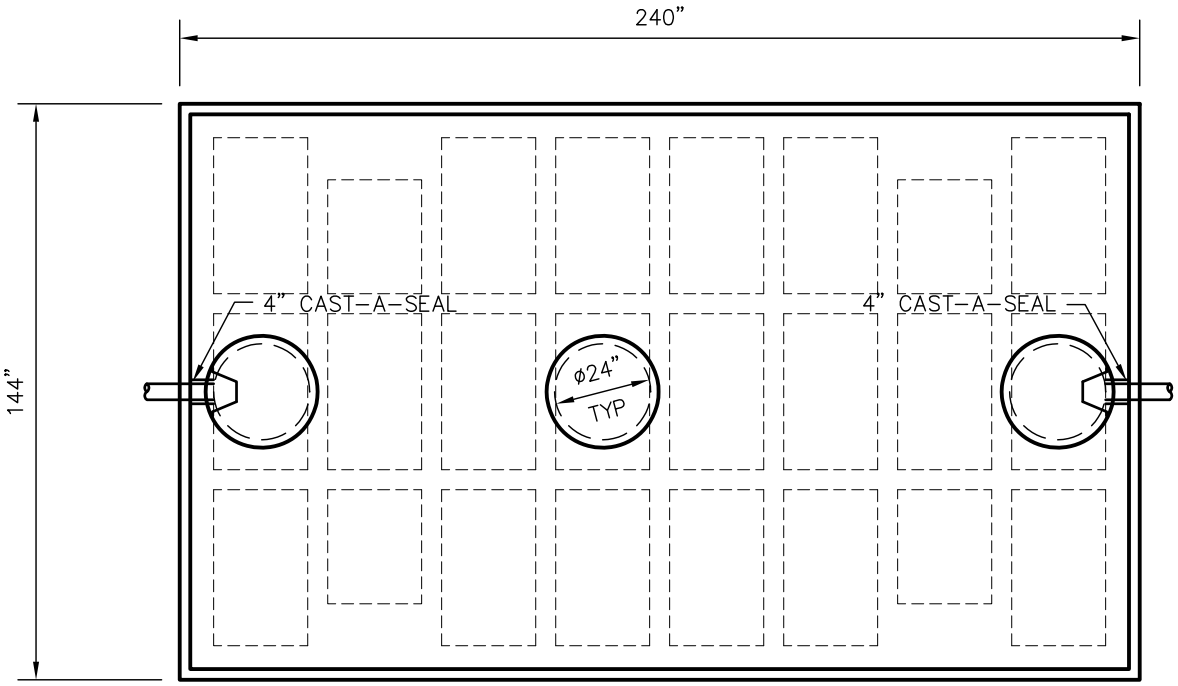

TOP VIEW

DIMENSIONS:
- WALL: 6" RIBBED
- BOTTOM: 9"
- COVER: 9"
- MANHOLE: 24" I.D. PRECAST RISER
- HEIGHT: 112-5/8" O.D.
- LENGTH: 240" O.D.
- WIDTH: 144" O.D.
- BELOW INLET: 92" O.D.
- LIQUID LEVEL: 80"
- WEIGHT: 29,000 LBS PER SECTION

INLET AND OUTLET:
- 4" CAST-A-SEAL BOOT OR EQUAL

INLET AND OUTLET BAFFLES:
- AS SHOWN

LIQUID CAPACITY: 127.43 GAL/IN

LOADING DESIGN: 8'-0" UNSATURATED SOIL

TANK CAN BE USED AS:
- GREASE INTERCEPTOR

TANK: MIX DESIGN #9 (SMALL FIBER)

CUSTOMIZED TANKS:
- FOR CUSTOM TANKS CONTACT WIESER CONCRETE

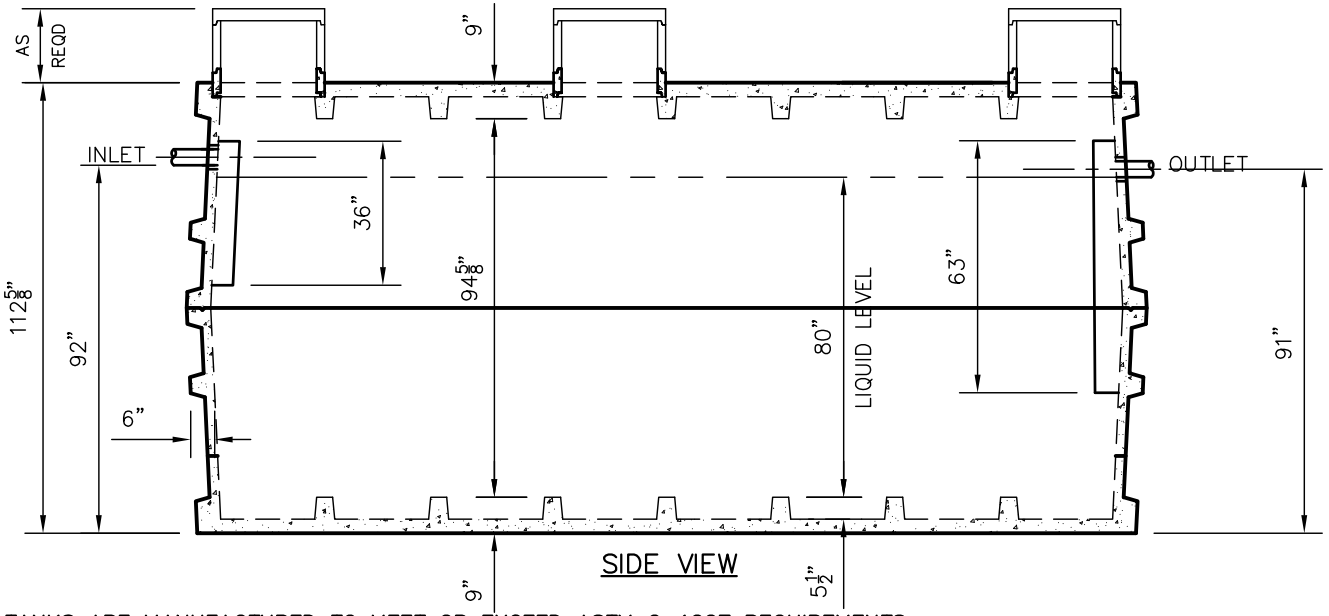

SIDE VIEW

TANKS ARE MANUFACTURED TO MEET OR EXCEED ASTM C-1227 REQUIREMENTS

DRAWN BY: WCP	SCALE: 1/4"=1'-0"	PRE-POUR:
DATE: 00/00/00	REV. DATE:	POST-POUR:
FILE: W10000GI		

WIESER CONCRETE
W3716 US HWY 10 MAIDEN ROCK, WI 54750
800-325-8456

W10000GI
SEPTIC MANUAL

DRAWINGS SUBMITTED FOR APPROVAL

APPROVED BY: _____

APPROVAL DATE: _____

PRODUCTS NEEDED BY: _____

SHEET NO. 1 OF 1