WEHD6000–LP GREASE INTERCEPTOR
TANK SPECIFICATIONS

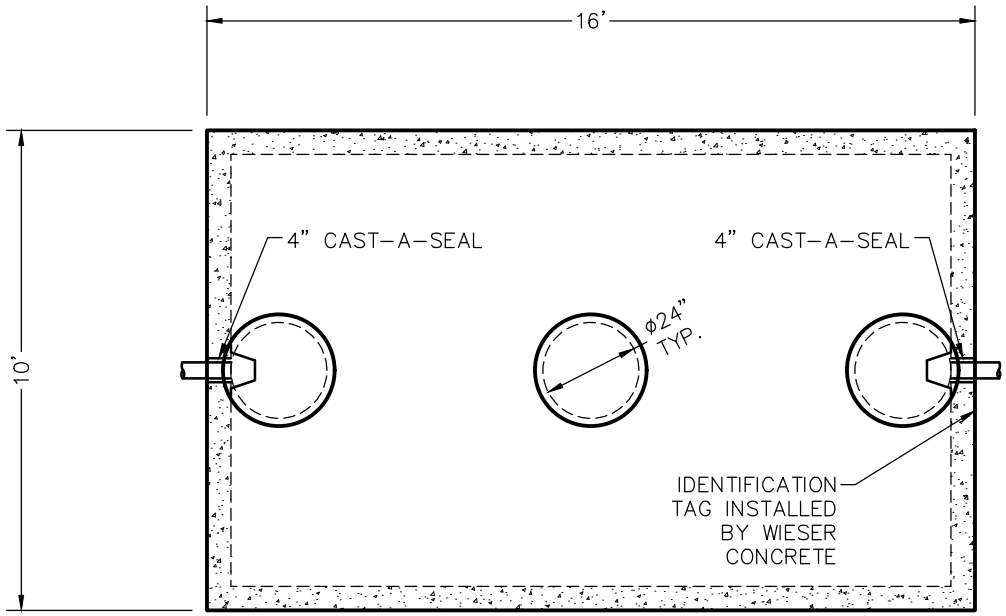

TOP VIEW

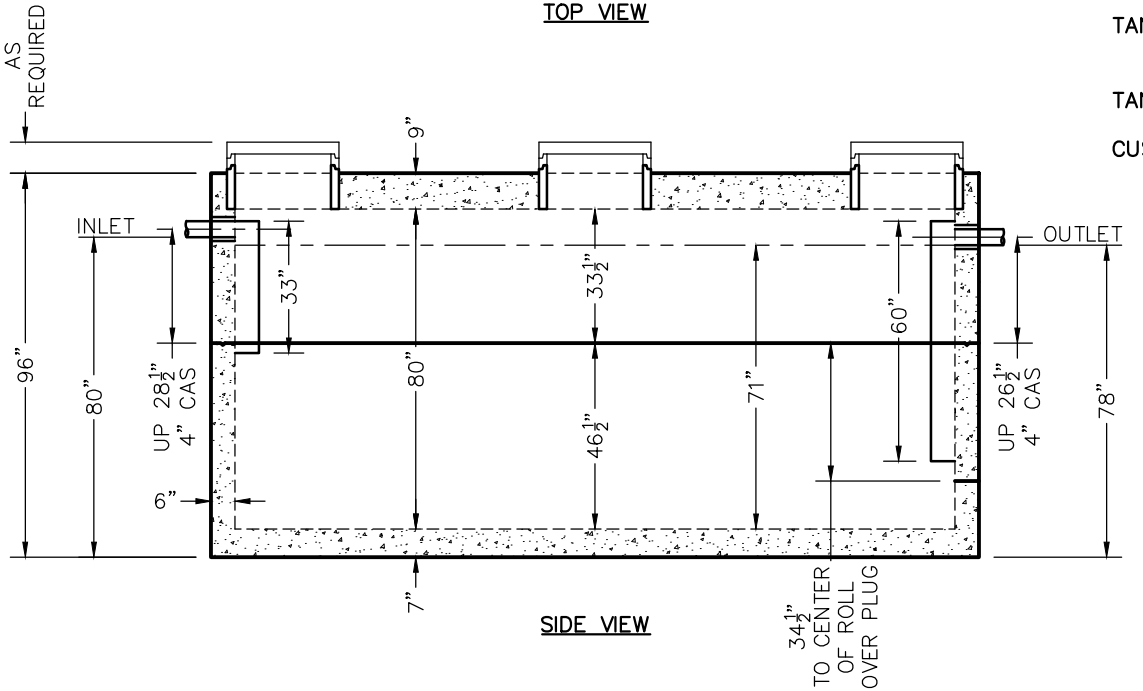

SIDE VIEW

DIMENSIONS:
- WALL: 6"
- BOTTOM: 7"
- COVER: 9"
- MANHOLE: 24" I.D. PRECAST CONCRETE RISER
- HEIGHT: 96" O.D.
- LENGTH: 16'–0" O.D.
- WIDTH: 10'–0" O.D.
- BELOW INLET: 80" O.D.
- LIQUID LEVEL: 71"
- WEIGHT: 28,465 LBS. TOP SECTION
  28,500 LBS. BOTTOM SECTION

INLET AND OUTLET:
- 4" CAST–A–SEAL BOOT OR EQUAL GASKET

INLET AND OUTLET BAFFLES:
- AS SHOWN

LIQUID CAPACITY: 84.15 GAL/IN

LOADING DESIGN: 12'–0" UNSATURATED SOIL / HS–20

TANK CAN BE USED AS:
- HEAVY DUTY REASE INTERCEPTOR

TANK: MIX DESIGN #8 (NO FIBER)

CUSTOMIZED TANKS:
- FOR CUSTOM TANKS CONTACT WIESER CONCRETE

TANKS ARE MANUFACTURED TO MEET OR EXCEED ASTM C–1227 & C–1613 REQUIREMENTS

REVIEWED BY _____
REVIEW DATE _____

DRAWINGS SUBMITTED FOR APPROVAL
APPROVED BY: _____
APPROVAL DATE: _____
PRODUCTS NEEDED BY: _____

PRE–POUR: POST–POUR:

SCALE: 1/4" = 1'–0"	REV.	DATE:
DRAWN BY: WCP		
DATE: 00/00/00		

FILE: wehd6000gi–lp

WIESER CONCRETE
W3716 US HWY 10, MAIDEN ROCK, WI 54750
800–325–8456

WEHD6000GI–LP
SEPTIC MANUAL

SHEET NO. 1 OF 1