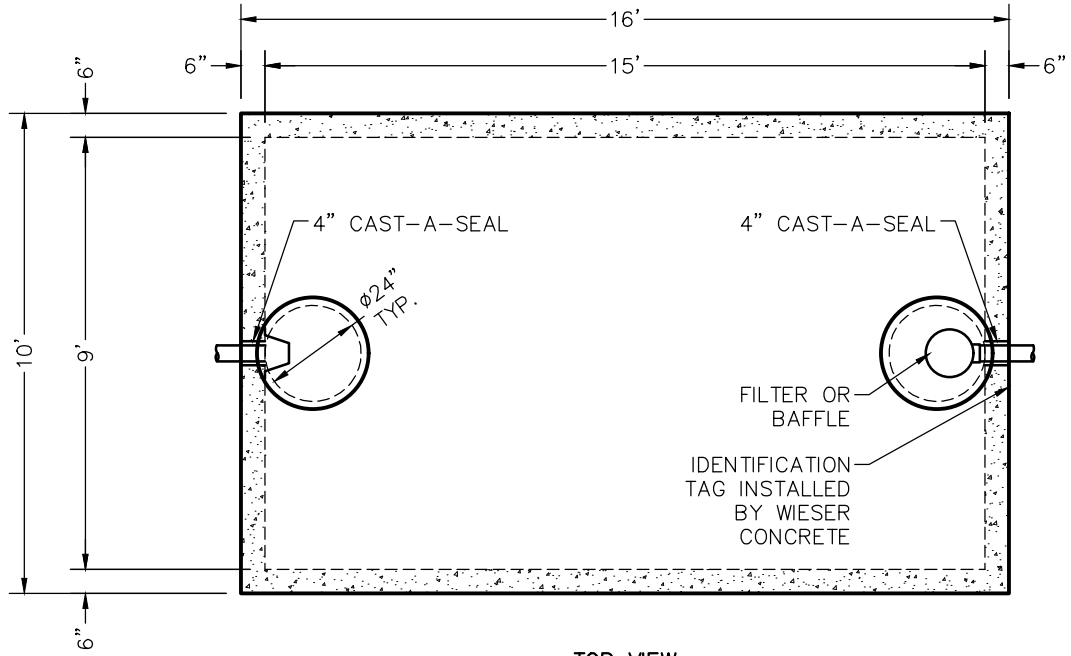

TOP VIEW

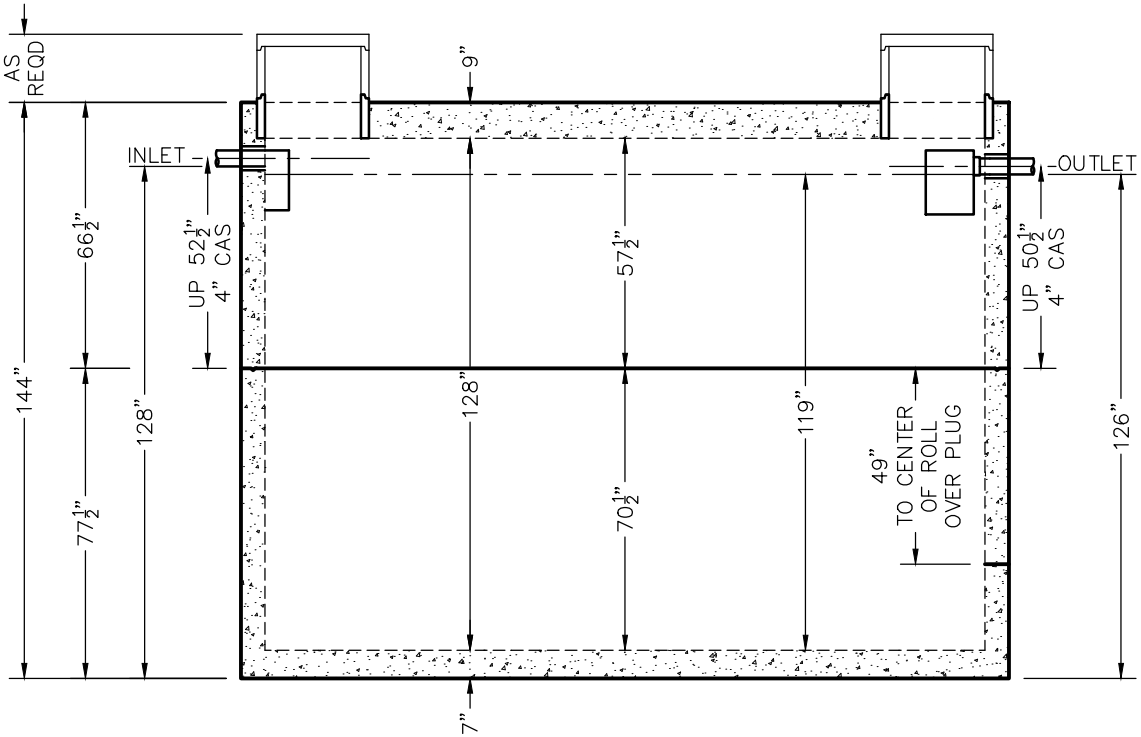

SIDE VIEW

WEHD10000
TANK SPECIFICATIONS

DIMENSIONS:
- WALL: 6"
- BOTTOM: 7"
- COVER: 9"
- MANHOLE: 24" I.D. PRECAST CONCRETE RISER
- HEIGHT: 144" O.D.
- LENGTH: 16'-0" O.D.
- WIDTH: 10'-0" O.D.
- BELOW INLET: 128" O.D.
- LIQUID LEVEL: 119"
- WEIGHT: 35,965 LBS. TOP SECTION
  36,040 LBS. BOTTOM SECTION

INLET AND OUTLET:
4" CAST-A-SEAL BOOT OR EQUAL GASKET

INLET AND OUTLET BAFFLE AND FILTER:
WISCONSIN, SEE DETAIL #10
(OTHER STATES SEE CHART)

LIQUID CAPACITY: 84.15 GAL/IN

HOLDING TANK:
OUTLET HOLE PLUGGED
ACTUAL CAPACITY: 10,182 GALLONS

LOADING DESIGN: 12'-0" UNSATURATED SOIL / HS-20

TANK CAN BE USED AS:
SEPTIC / HOLDING / PUMP OR SIPHON
TANK: MIX DESIGN #8 (NO FIBER)

CUSTOMIZED TANKS:
FOR CUSTOM TANKS CONTACT WIESER CONCRETE

REVIEWED BY _____
REVIEW DATE _____

DRAWINGS SUBMITTED FOR APPROVAL
APPROVED BY: _____
APPROVAL DATE: _____
PRODUCTS NEEDED BY: _____

TANKS ARE MANUFACTURED TO MEET OR EXCEED ASTM C-1227 REQUIREMENTS

	PRE-POUR:	POST-POUR:
	DATE:	
	REV.	
SCALE: 1/4" = 1'-0"	DRAWN BY: WCP	DATE: 00/00/00
FILE: wehd10000		

WIESER CONCRETE
W3716 US HWY 10, MAIDEN ROCK, WI 54750
800-325-8456

WEHD10000
SEPTIC MANUAL

SHEET NO. 1 OF 1