W20000 HOLDING TANK SPECIFICATIONS

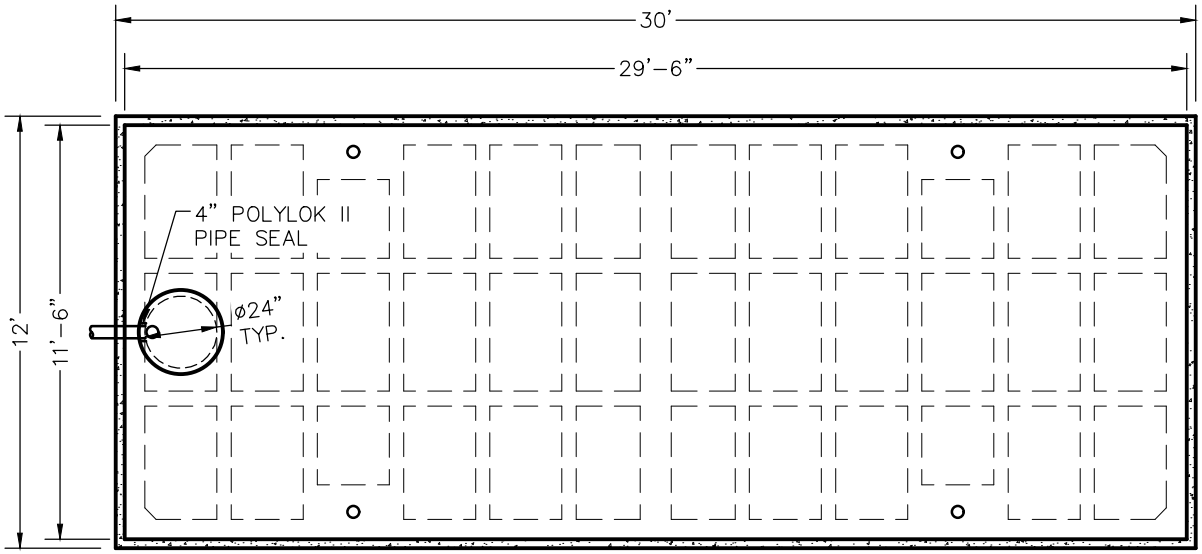

TOP VIEW

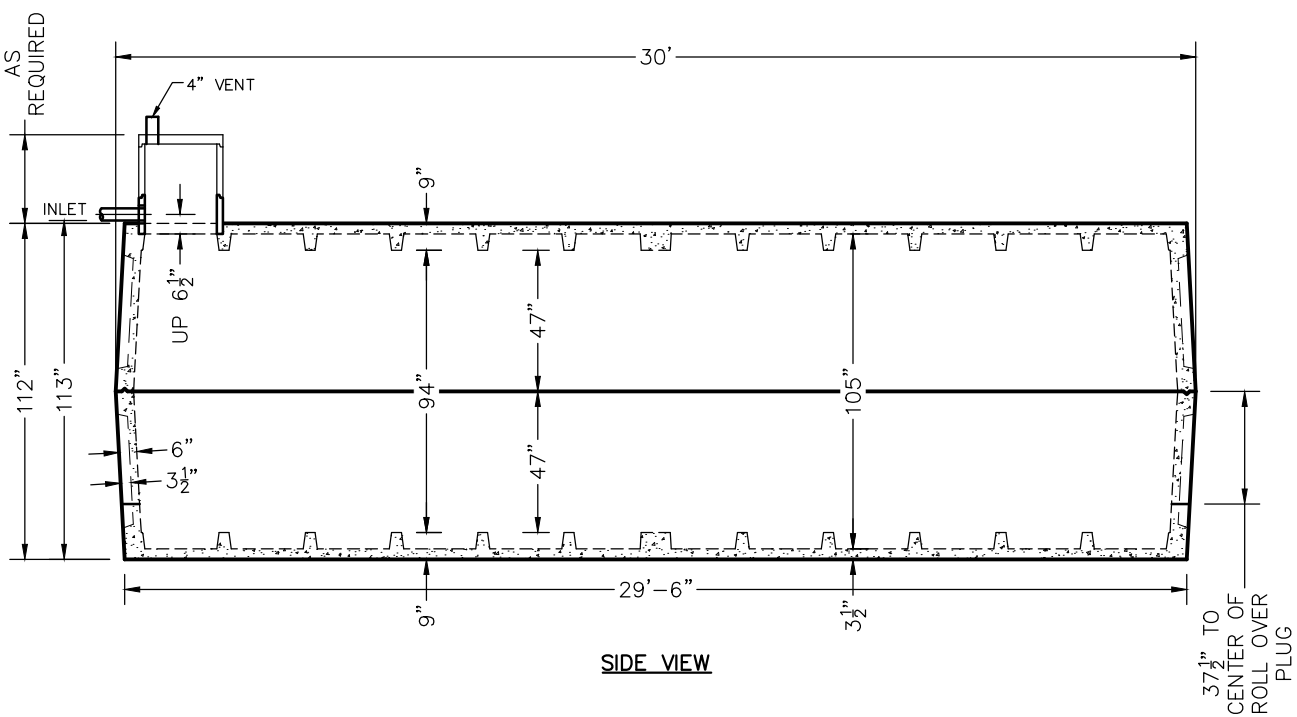

SIDE VIEW

DIMENSIONS:
- WALL: 6" RIBBED
- BOTTOM: 9" RIBBED
- COVER: 9" RIBBED
- MANHOLE: 24" I.D. PRECAST CONCRETE RISER
- HEIGHT: 112"
- LENGTH: 30'-0"
- WIDTH: 12'-0"
- BELOW INLET: 113"
- LIQUID LEVEL: 105"
- WEIGHT: 42,000 LBS. PER SECTION

INLET AND OUTLET:
4" POLYLOK II PIPE SEAL OR EQUAL

LIQUID CAPACITY: 194.65 GAL/IN

HOLDING TANK:
NO OUTLET HOLE
ACTUAL CAPACITY: 20,000 GALLONS

LOADING DESIGN: 8'-0" UNSATURATED SOIL

TANK CAN BE USED AS:
HOLDING TANK

TANK: MIX DESIGN #9 (SMALL FIBER)

CUSTOMIZED TANKS:
FOR CUSTOM TANKS CONTACT WIESER CONCRETE

REVIEWED BY _____
REVIEW DATE _____

DRAWINGS SUBMITTED FOR APPROVAL

APPROVED BY: _____
APPROVAL DATE: _____
PRODUCTS NEEDED BY: _____

TANKS ARE MANUFACTURED TO MEET OR EXCEED ASTM C-1227 REQUIREMENTS

	PRE-POUR:	POST-POUR:
	DATE:	
	REV.	
SCALE: 3/16" = 1'-0"	DRAWN BY: WCP	DATE: 00/00/00
FILE: w20000 holding		

WIESER CONCRETE
W3716 US HWY 10, MAIDEN ROCK, WI 54750
800-325-8456

W20000 HOLDING
SEPTIC MANUAL

SHEET NO. 1 OF 1