W4200 NIBBLER
TANK SPECIFICATIONS

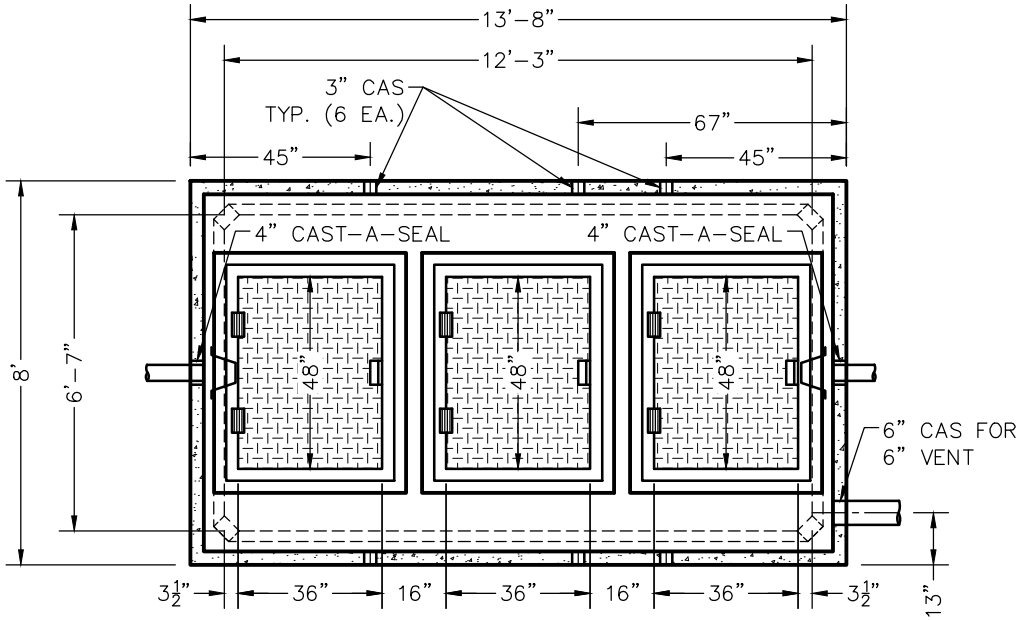

TOP VIEW

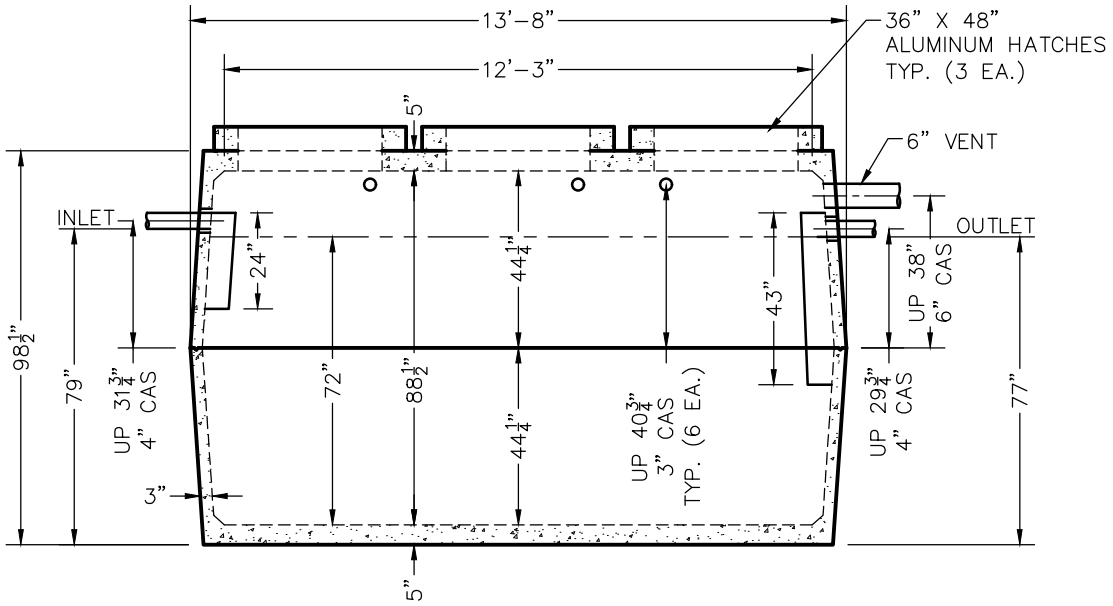

SIDE VIEW

DIMENSIONS:
- WALL: 3"
- BOTTOM: 5"
- COVER: 5"
- MANHOLE: 36" X 48" I.D. ALUMINUM HATCH
- HEIGHT: 98 1/2" O.D.
- LENGTH: 13'–8" O.D.
- WIDTH: 8'–0" O.D.
- BELOW INLET: 79" O.D.
- LIQUID LEVEL: 72"
- WEIGHT: 13,200 LBS.

INLET AND OUTLET:
- 3" CAST–A–SEAL BOOT OR EQUAL GASKET
- 4" CAST–A–SEAL BOOT OR EQUAL GASKET
- 6" CAST–A–SEAL BOOT OR EQUAL GASKET

INLET AND OUTLET BAFFLE AND FILTER:
- WISCONSIN, SEE DETAIL #10
- (OTHER STATES SEE CHART)

LIQUID CAPACITY: 58.85 GAL/IN

LOADING DESIGN: 8'–0" UNSATURATED SOIL

TANK CAN BE USED AS:
- NIBBLER

COVER: MIX DESIGN #8 (NO FIBER)
TANK: MIX DESIGN #9 (SMALL FIBER)

CUSTOMIZED TANKS:
- FOR CUSTOM TANKS CONTACT WIESER CONCRETE

REVIEWED BY _____
REVIEW DATE _____

DRAWINGS SUBMITTED FOR APPROVAL
APPROVED BY: _____
APPROVAL DATE: _____
PRODUCTS NEEDED BY: _____

TANKS ARE MANUFACTURED TO MEET OR EXCEED ASTM C–1227 REQUIREMENTS

PRE–POUR: POST–POUR:
SCALE: 1/4" = 1'–0" REV. DATE:
DRAWN BY: WCP
DATE: 00/00/00
FILE: w4200 nibbler

WIESER CONCRETE
W3716 US HWY 10, MAIDEN ROCK, WI 54750
800–325–8456

W4200 NIBBLER
SEPTIC MANUAL

SHEET NO. 1 OF 1