WLP1000/600–MR
TANK SPECIFICATIONS

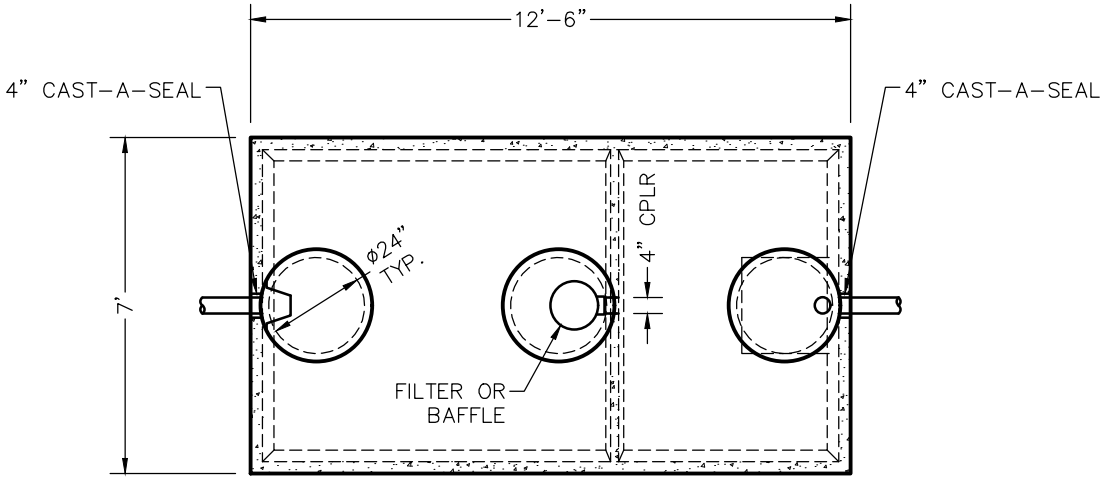

TOP VIEW

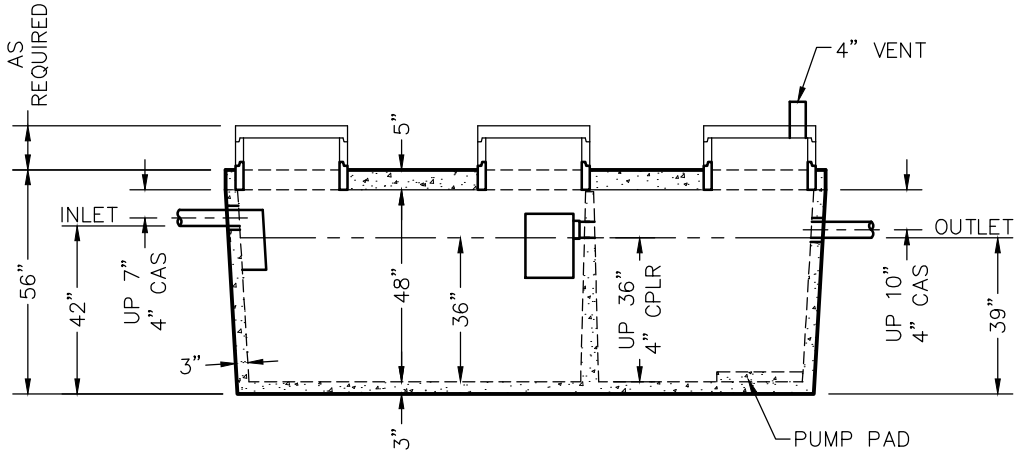

SIDE VIEW

DIMENSIONS:
- WALL: 3"
- BOTTOM: 3"
- COVER: 5"
- MANHOLE: 24" I.D. PRECAST CONCRETE RISER
- HEIGHT: 56"
- LENGTH: 12'–6"
- WIDTH: 7'–0"
- BELOW INLET: 42"
- LIQUID LEVEL: 36"
- WEIGHT: 14,970 LBS.

INLET AND OUTLET:
- 4" CAST–A–SEAL BOOT OR EQUAL GASKET

INLET AND OUTLET BAFFLE AND FILTER:
- WISCONSIN, SEE DETAIL #10
- (OTHER STATES SEE CHART)

LIQUID CAPACITY: 27.88 GAL/IN (SEPTIC)
16.76 GAL/IN (PUMP)

LOADING DESIGN: 8'–0" UNSATURATED SOIL

TANK CAN BE USED AS:
- SEPTIC/SEPTIC, SEPTIC/PUMP,
- OR SEPTIC/SIPHON

COVER: MIX DESIGN #8 (NO FIBER)
TANK: MIX DESIGN #10 (STRUCTURAL FIBER)

CUSTOMIZED TANKS:
- FOR CUSTOM TANKS CONTACT WIESER CONCRETE

TANKS ARE MANUFACTURED TO MEET OR EXCEED ASTM C–1227 REQUIREMENTS

REVIEWED BY _____
REVIEW DATE _____

DRAWINGS SUBMITTED FOR APPROVAL
APPROVED BY: _____
APPROVAL DATE: _____
PRODUCTS NEEDED BY: _____

PRE–POUR: | POST–POUR:

REV.	DATE:

SCALE: 1/4" = 1'–0"
DRAWN BY: WCP
DATE: 00/00/00
FILE: wlp1000-600-mr

WIESER CONCRETE
W3716 US HWY 10, MAIDEN ROCK, WI 54750
800–325–8456

WLP1000–600–MR
SEPTIC MANUAL

SHEET NO. 1 OF 1